Build 2A - SW 10th Street Interchange and Managed Lanes PD&E Study: SW 10th Street at I-95 Interchange (Without Bridges)

NOTES

THIS LAYOUT IS COMPATIBLE WITH THE PARTIAL DEPRESSED ALTERNATIVES FEATURING LEFT-HAND WESTBOUND EXIT RAMPS SHOWN ON THE ADJACENT SW 10TH STREET SECTION.

4/7/2021

Build 2A - I-95 at SW 10th Street Interchange and Managed Lanes PD&E Study: SW 10th Street at I-95 Interchange (With Bridges)

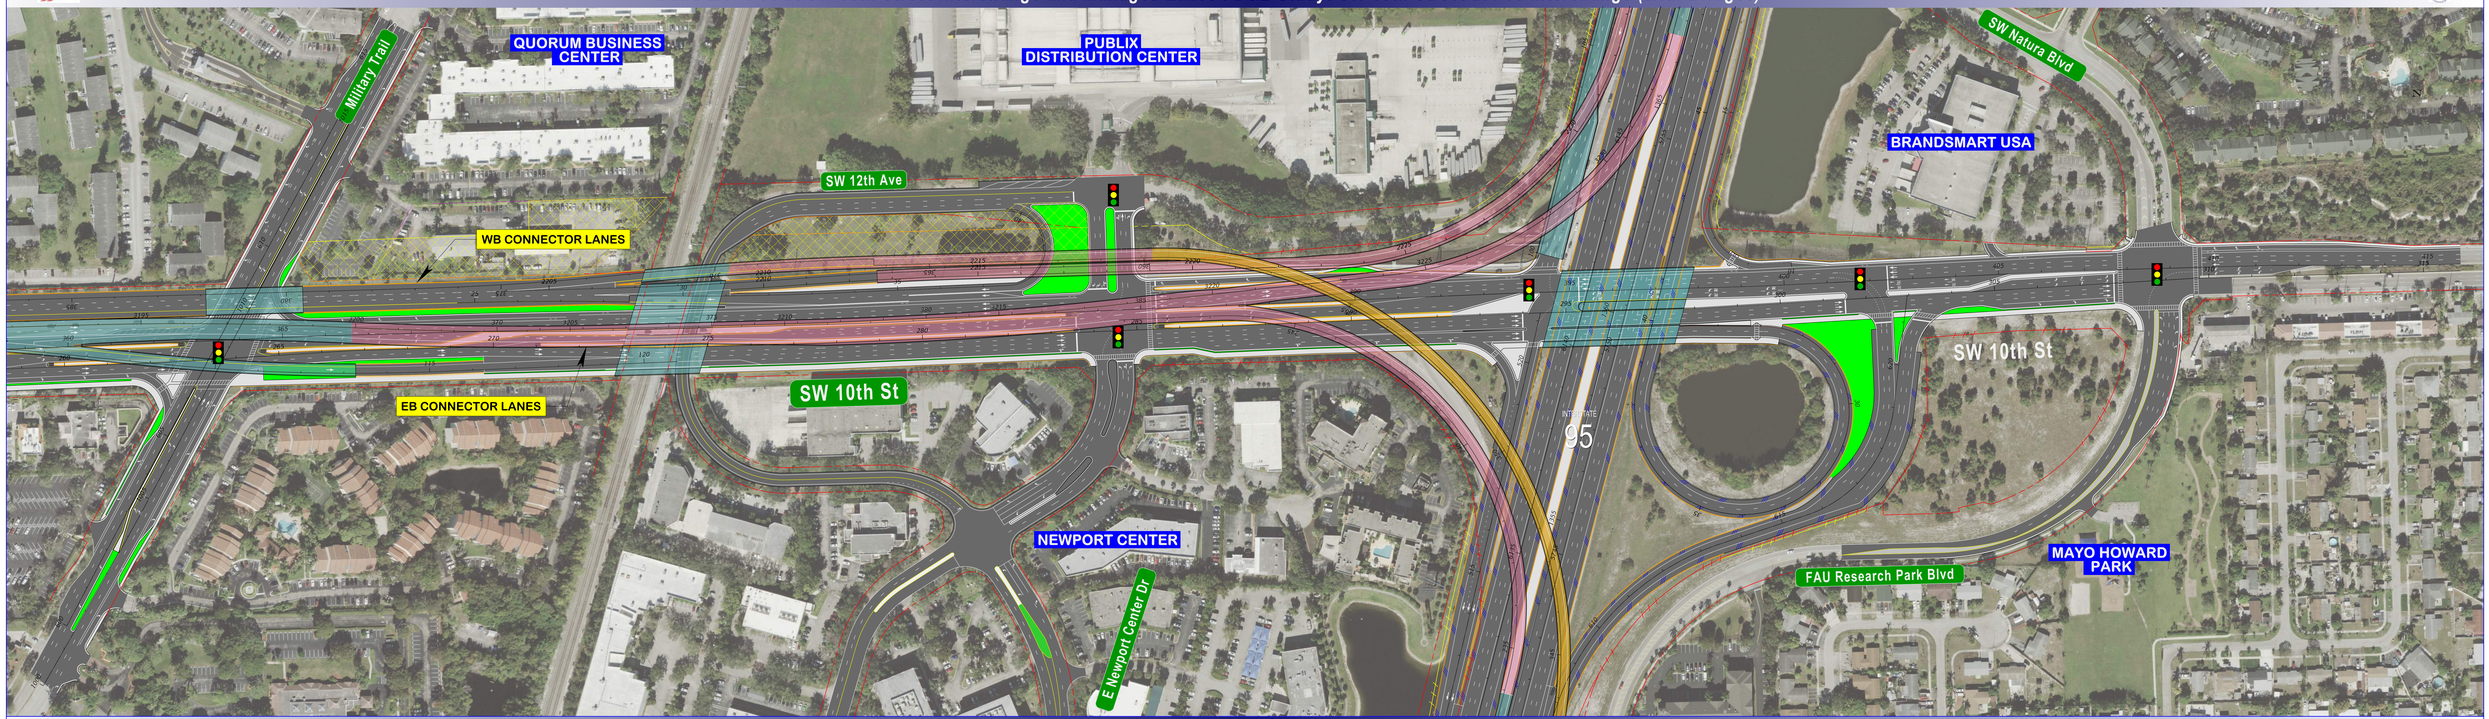

Build 2A - I-95 at SW 10th Street Interchange and Managed Lanes PD&E Study: SW 10th Street at I-95 Interchange (Without Bridges)

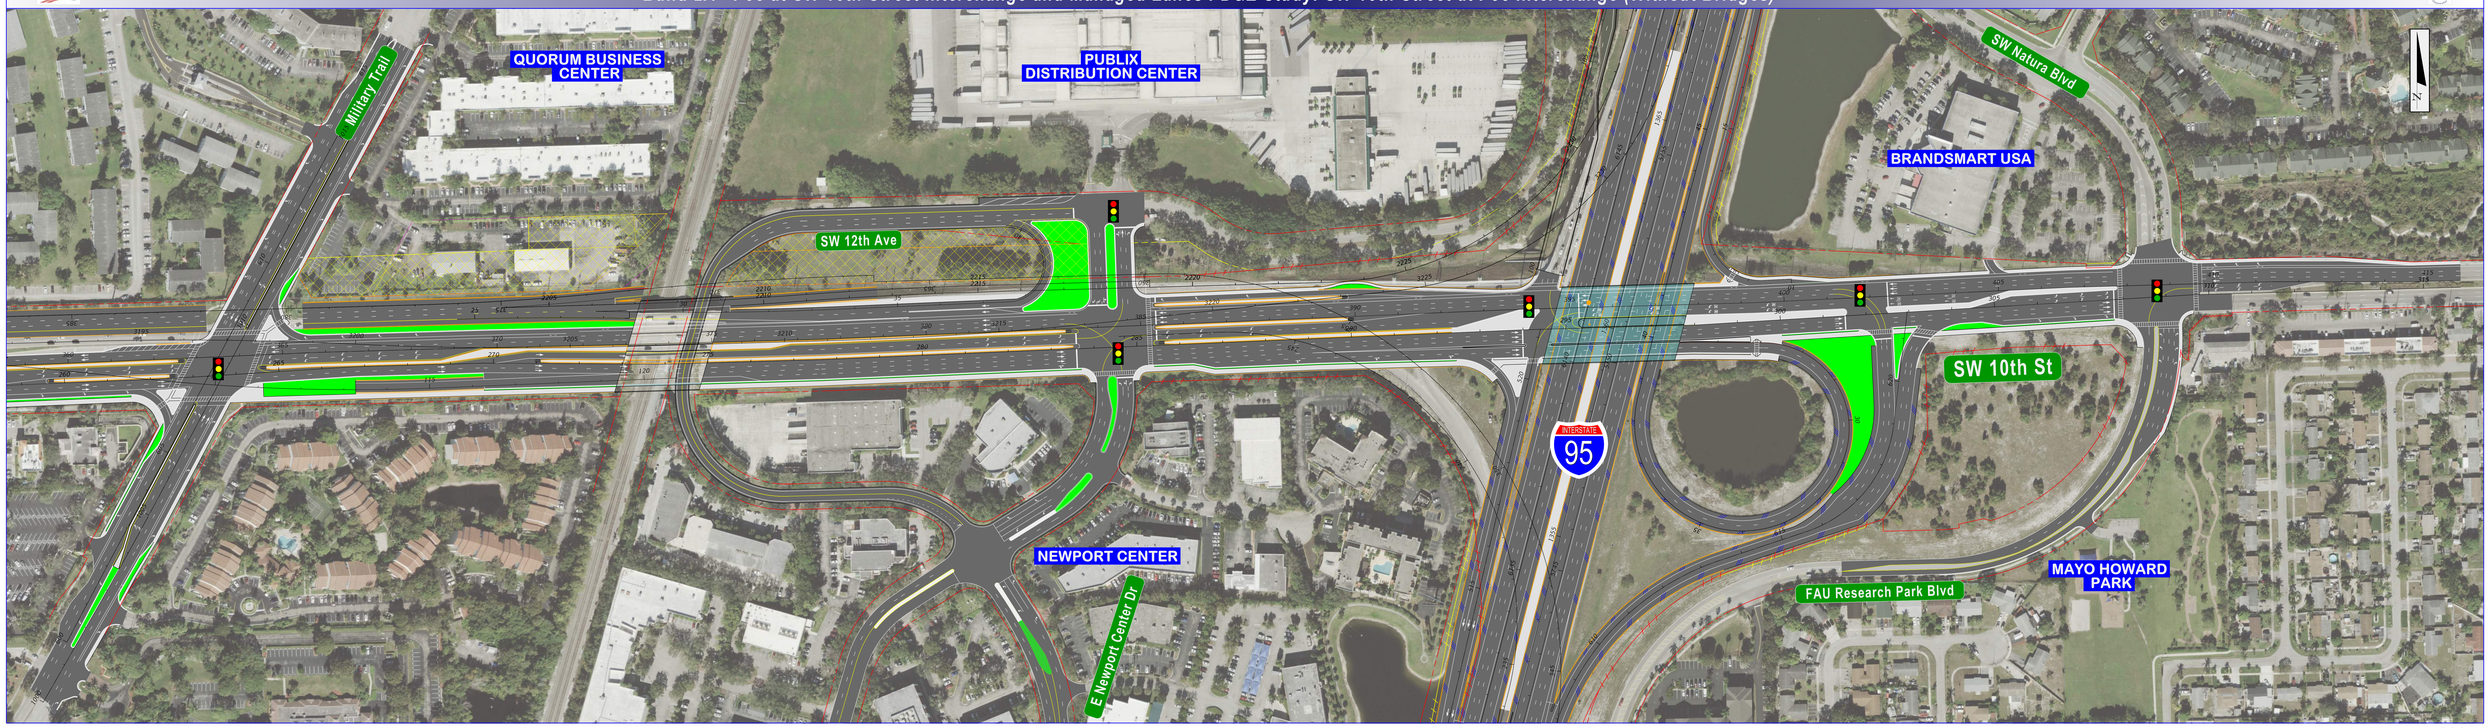

4/7/2021

Build 2A - I-95 at SW 10th Street Interchange and Managed Lanes PD&E Study: I-95 (NE 48th Street to SW 10th Street)

Build 2A - I-95 at SW 10th Street Interchange and Managed Lanes PD&E Study: I-95 (NE 48th Street to SW 10th Street)

4/7/2021

FDOT

Build 2A - I-95 at SW 10th Street Interchange and Managed Lanes PD&E Study: I-95 (SW 10th Street to Hillsboro Boulevard)

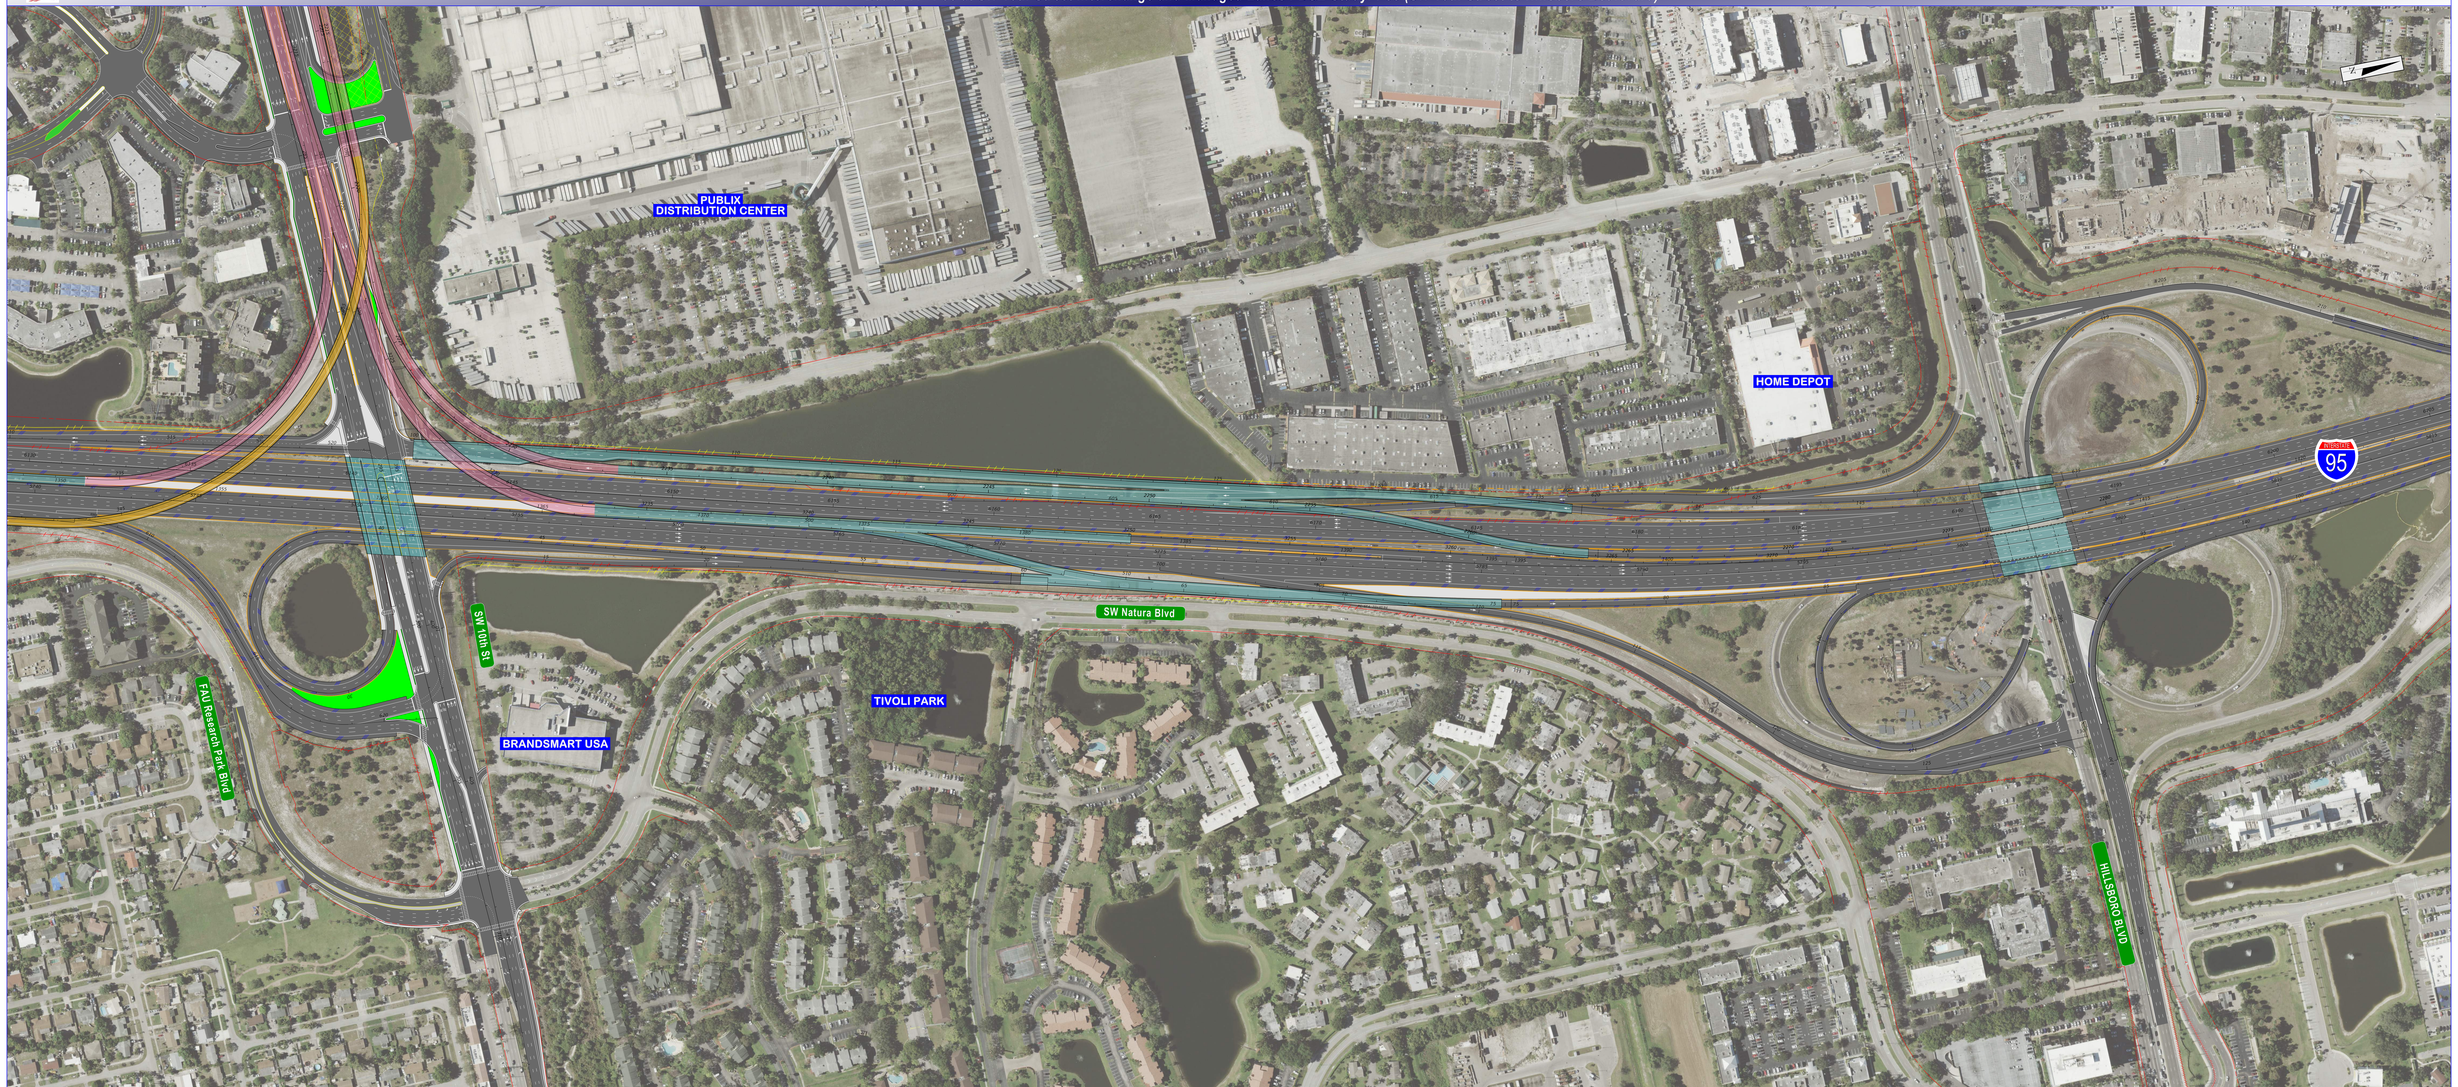

4/7/2021