SW 8TH / 7TH ST PD&E STUDY
SIGN SCHEMATIC EXHIBIT
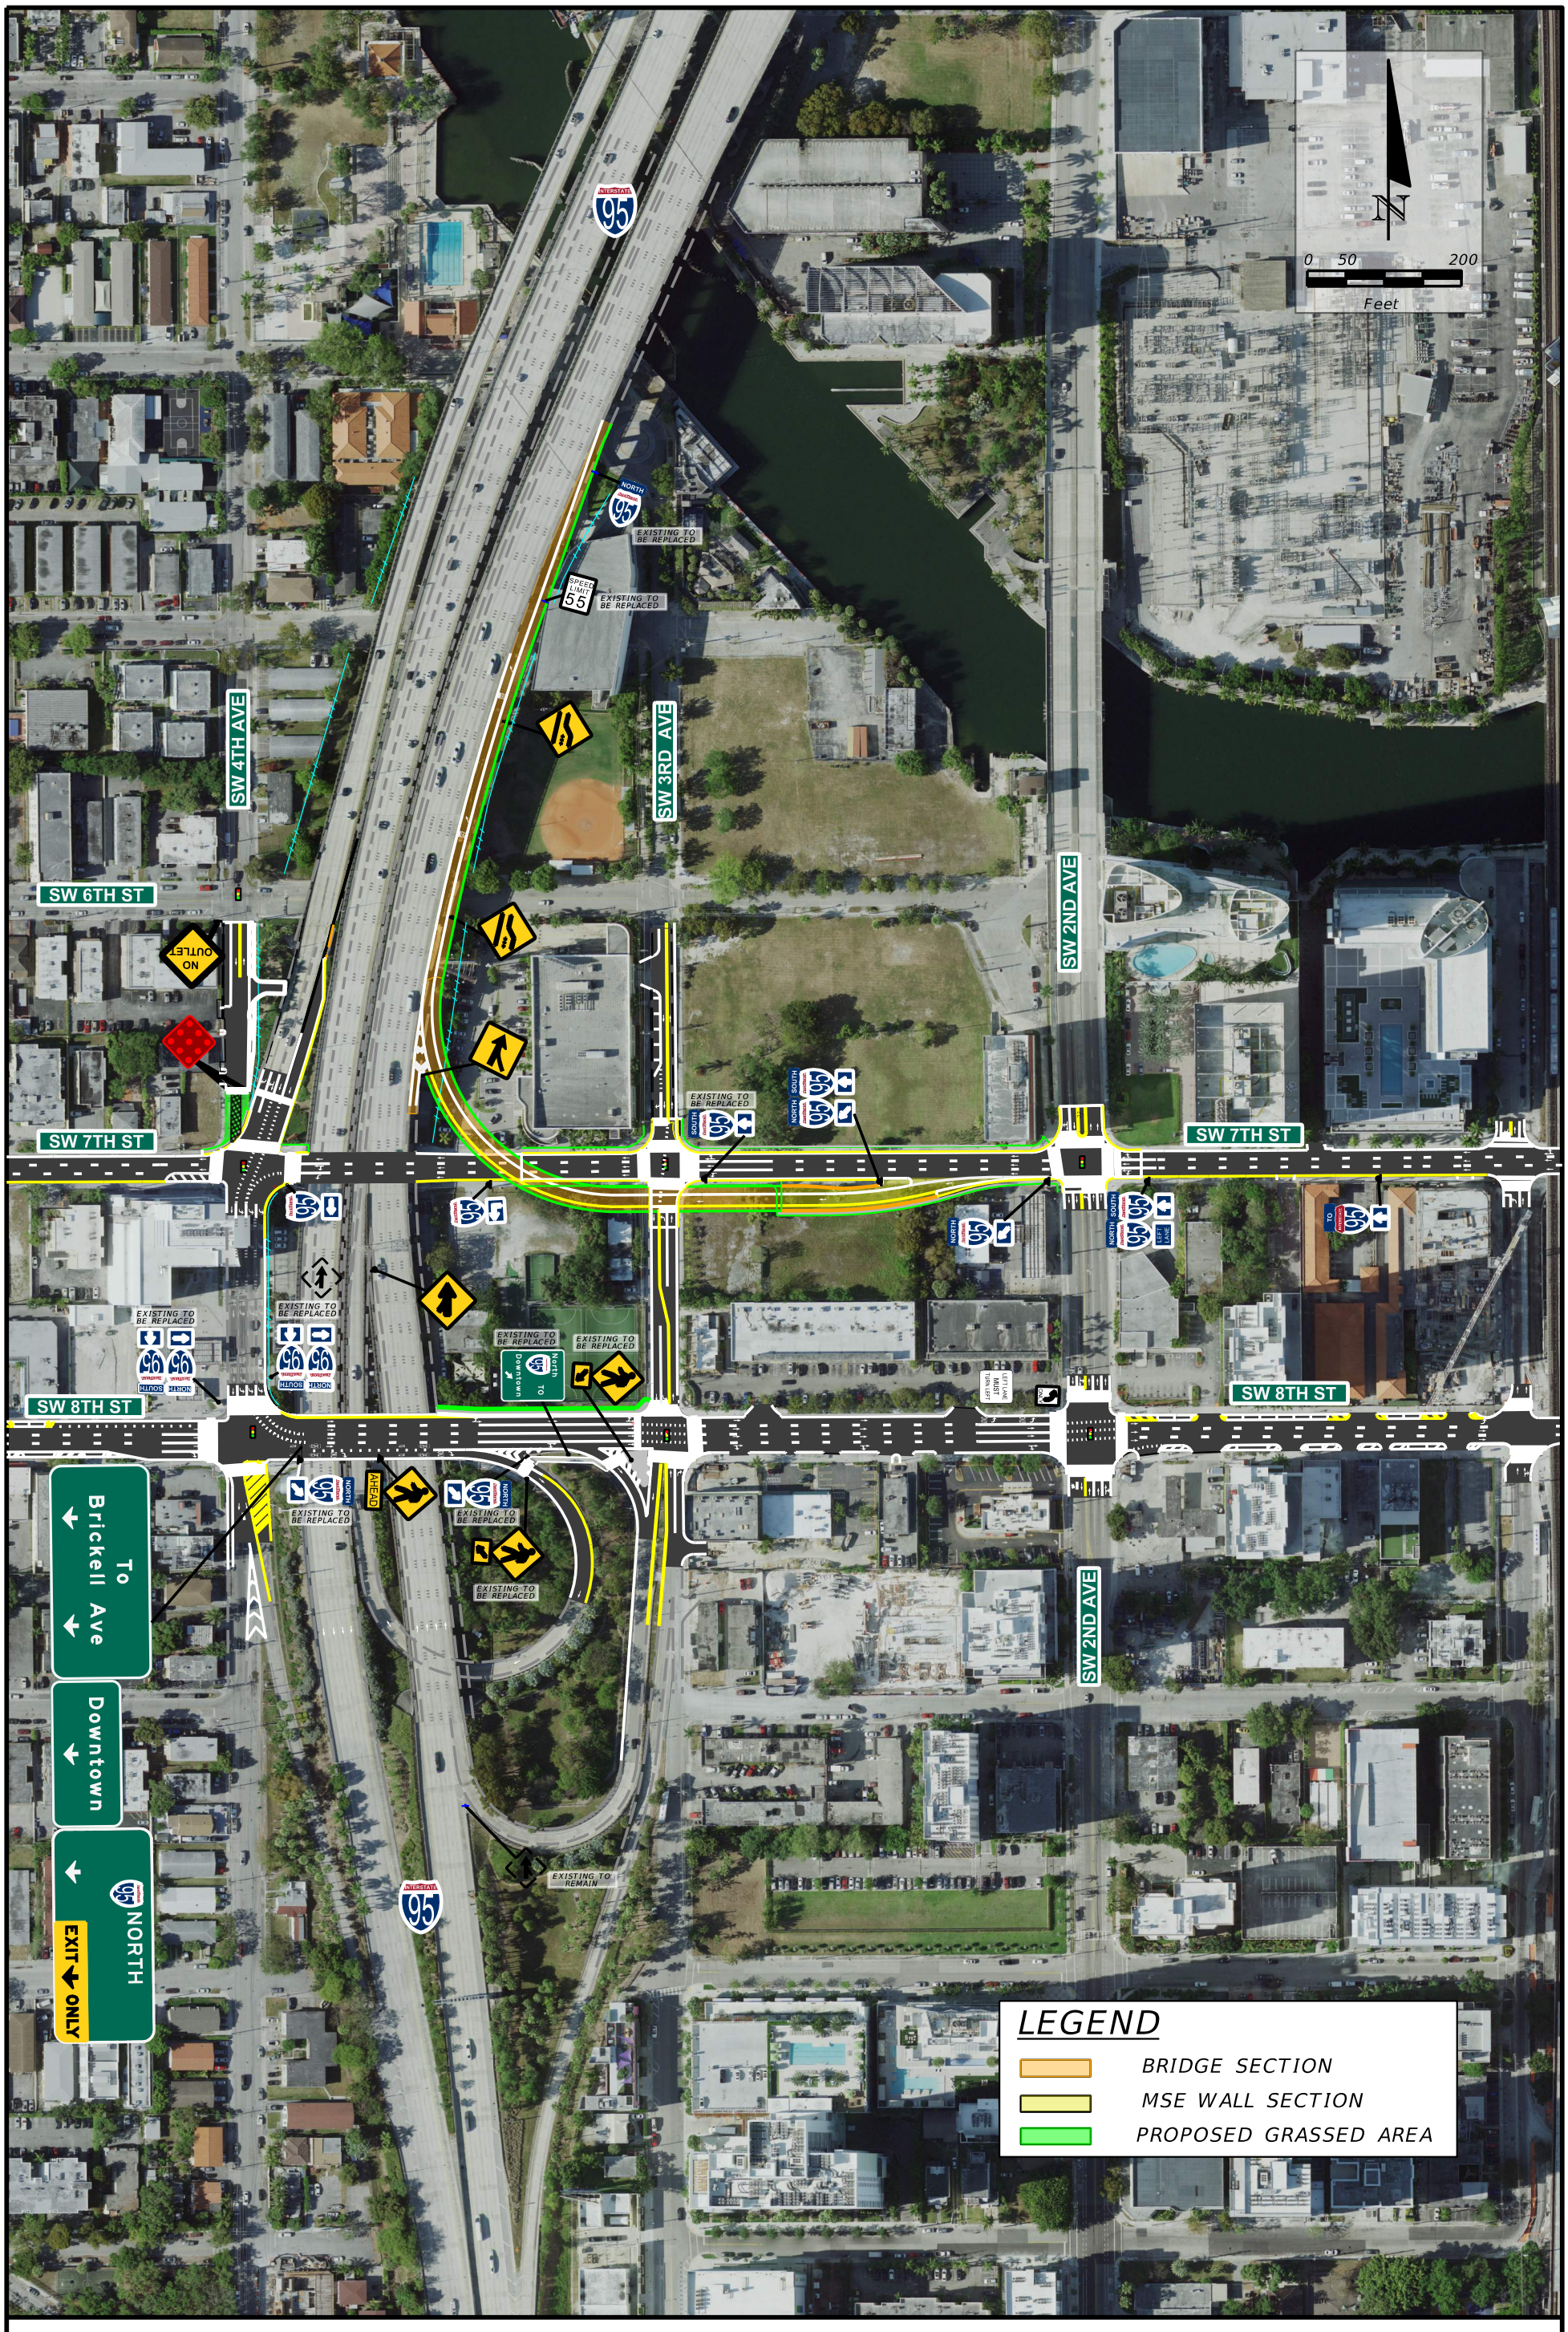
FDOT