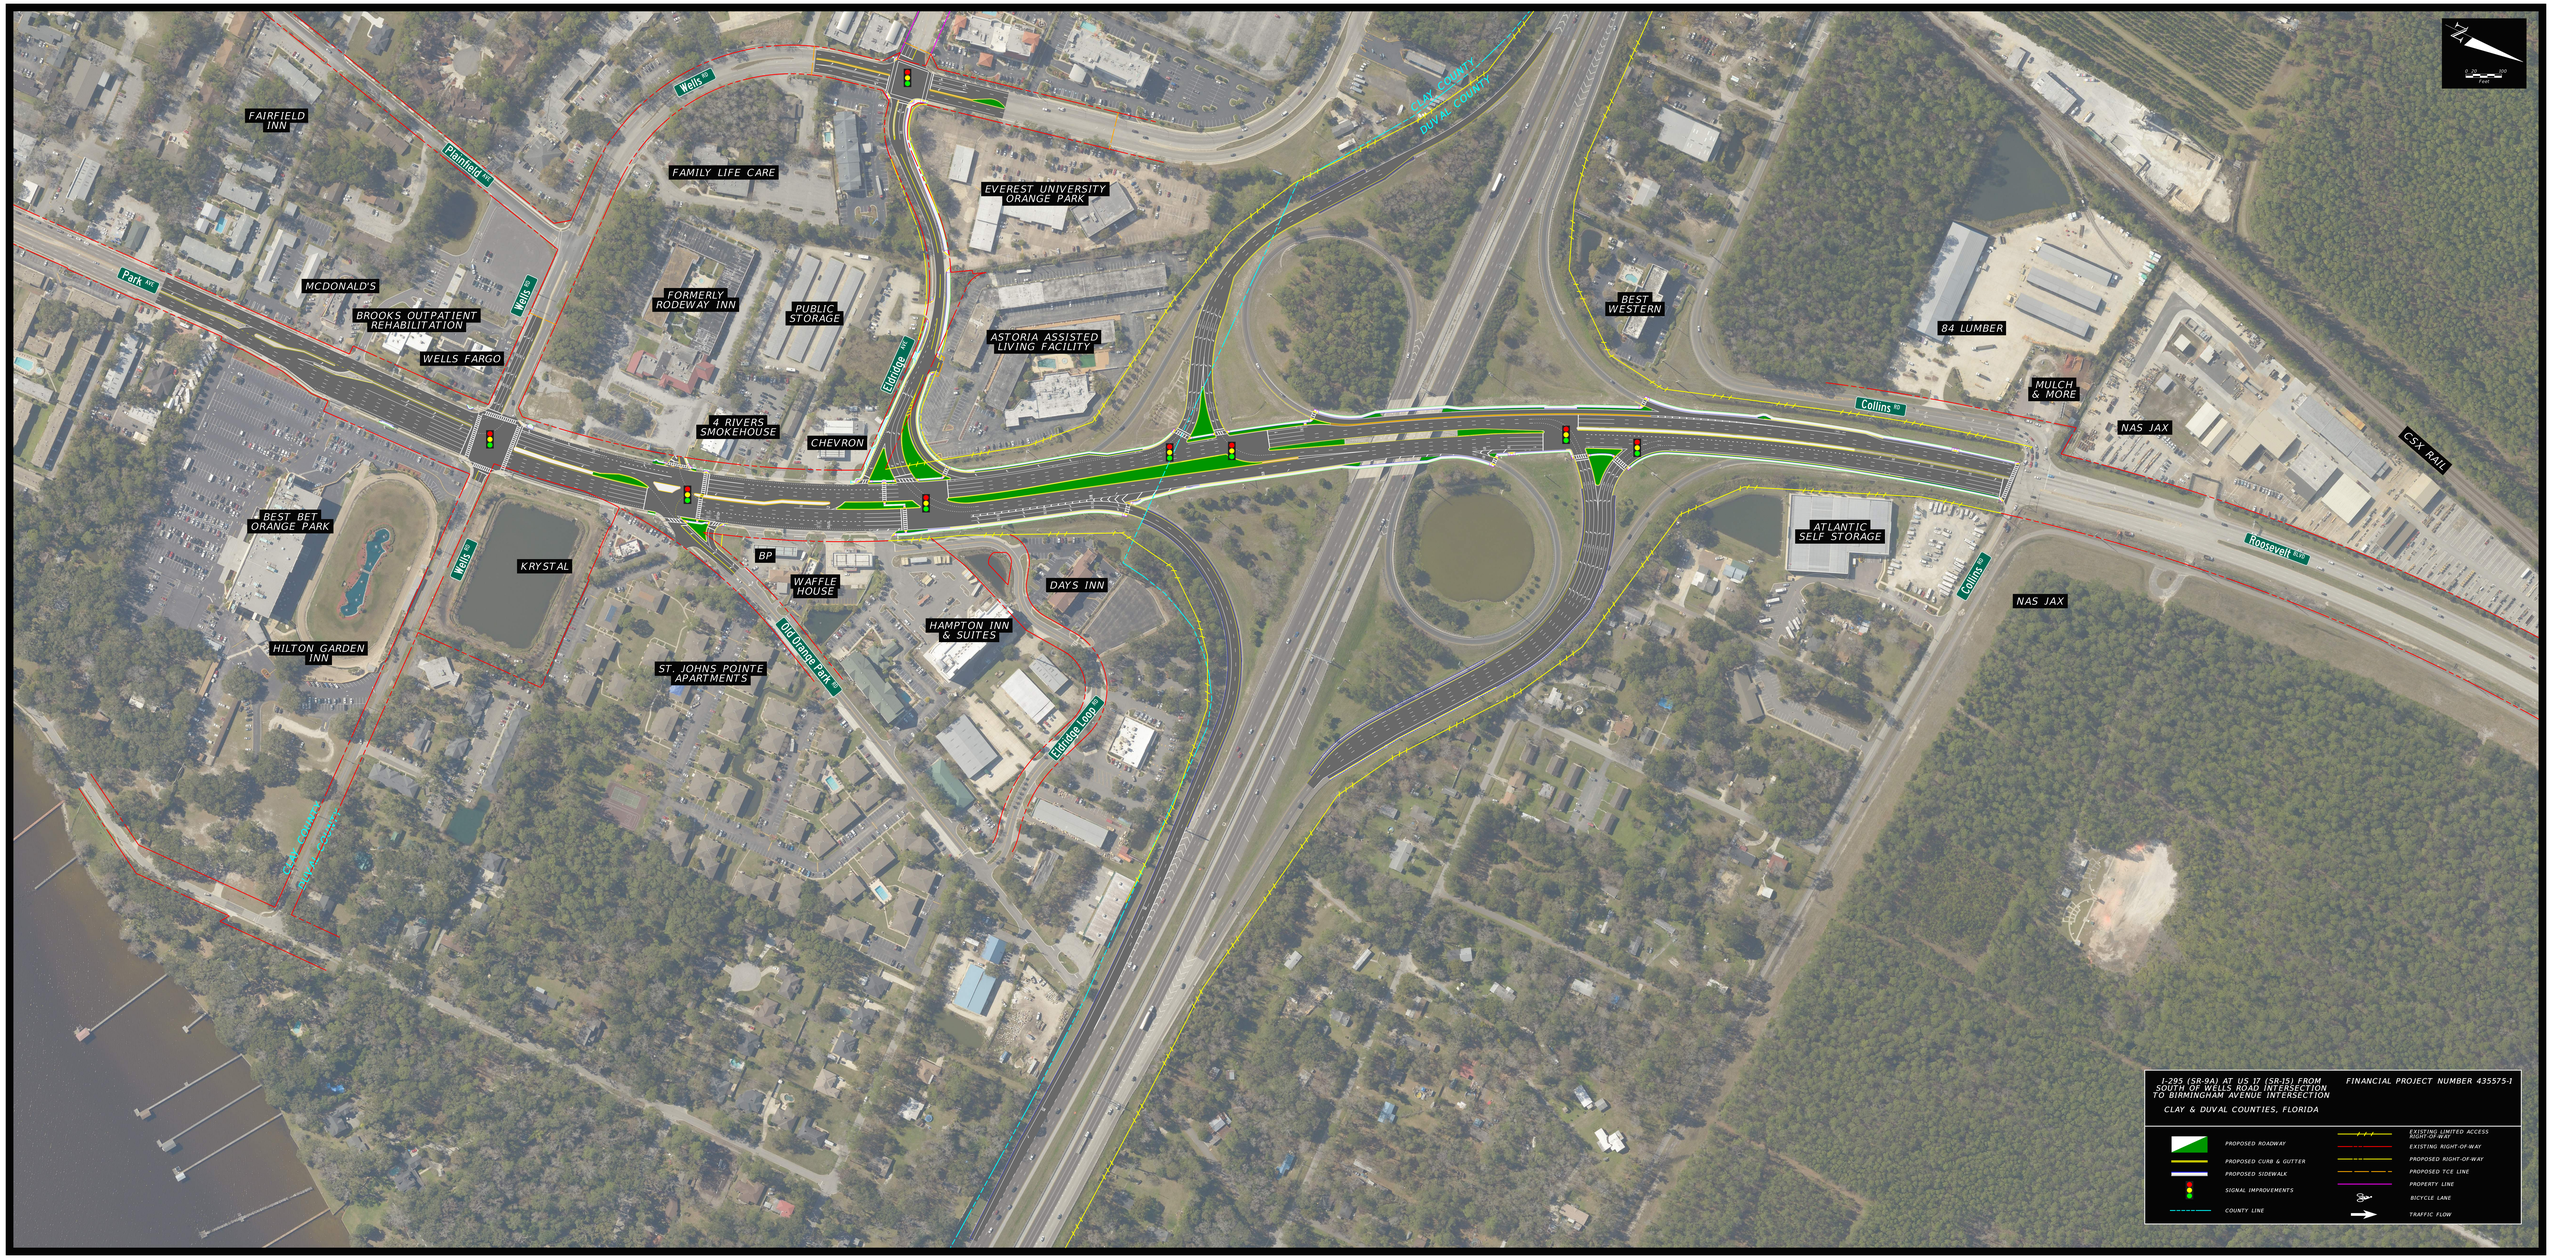
FAIRFIELD INN
Plainfield RD
Wells RD
FAMILY LIFE CARE
EVEREST UNIVERSITY ORANGE PARK
CLAY COUNTY
DUVAL COUNTY
Park AVE
MCDONALD'S
BROOKS OUTPATIENT REHABILITATION
Wells St
WELLS FARGO
FORMERLY RODEWAY INN
PUBLIC STORAGE
ASTORIA ASSISTED LIVING FACILITY
Eldridge AVE
BEST WESTERN
84 LUMBER
MULCH & MORE
Collins RD
NAS JAX
CSX RAIL
4 RIVERS SMOKEHOUSE
CHEVRON
BEST BET ORANGE PARK
KRYSTAL
BP
WAFFLE HOUSE
DAYS INN
HAMPTON INN & SUITES
Old Orange Park Rd
ST. JOHNS POINTE APARTMENTS
HILTON GARDEN INN
Eldridge Loop
ATLANTIC SELF STORAGE
Roosevelt BLVD
Collins St
NAS JAX
I-295 (SR-9A) AT US 17 (SR-15) FROM SOUTH OF WELLS ROAD INTERSECTION TO BIRMINGHAM AVENUE INTERSECTION
CLAY & DUVAL COUNTIES, FLORIDA
FINANCIAL PROJECT NUMBER 435575-1
PROPOSED ROADWAY
PROPOSED CURB & GUTTER
PROPOSED SIDEWALK
SIGNAL IMPROVEMENTS
COUNTY LINE
EXISTING LIMITED ACCESS RIGHT-OF-WAY
EXISTING RIGHT-OF-WAY
PROPOSED RIGHT-OF-WAY
PROPOSED TCE LINE
PROPERTY LINE
BICYCLE LANE
TRAFFIC FLOW