DocuSign Envelope ID: 47221D02-C4A7-4914-A944-424041B8676B

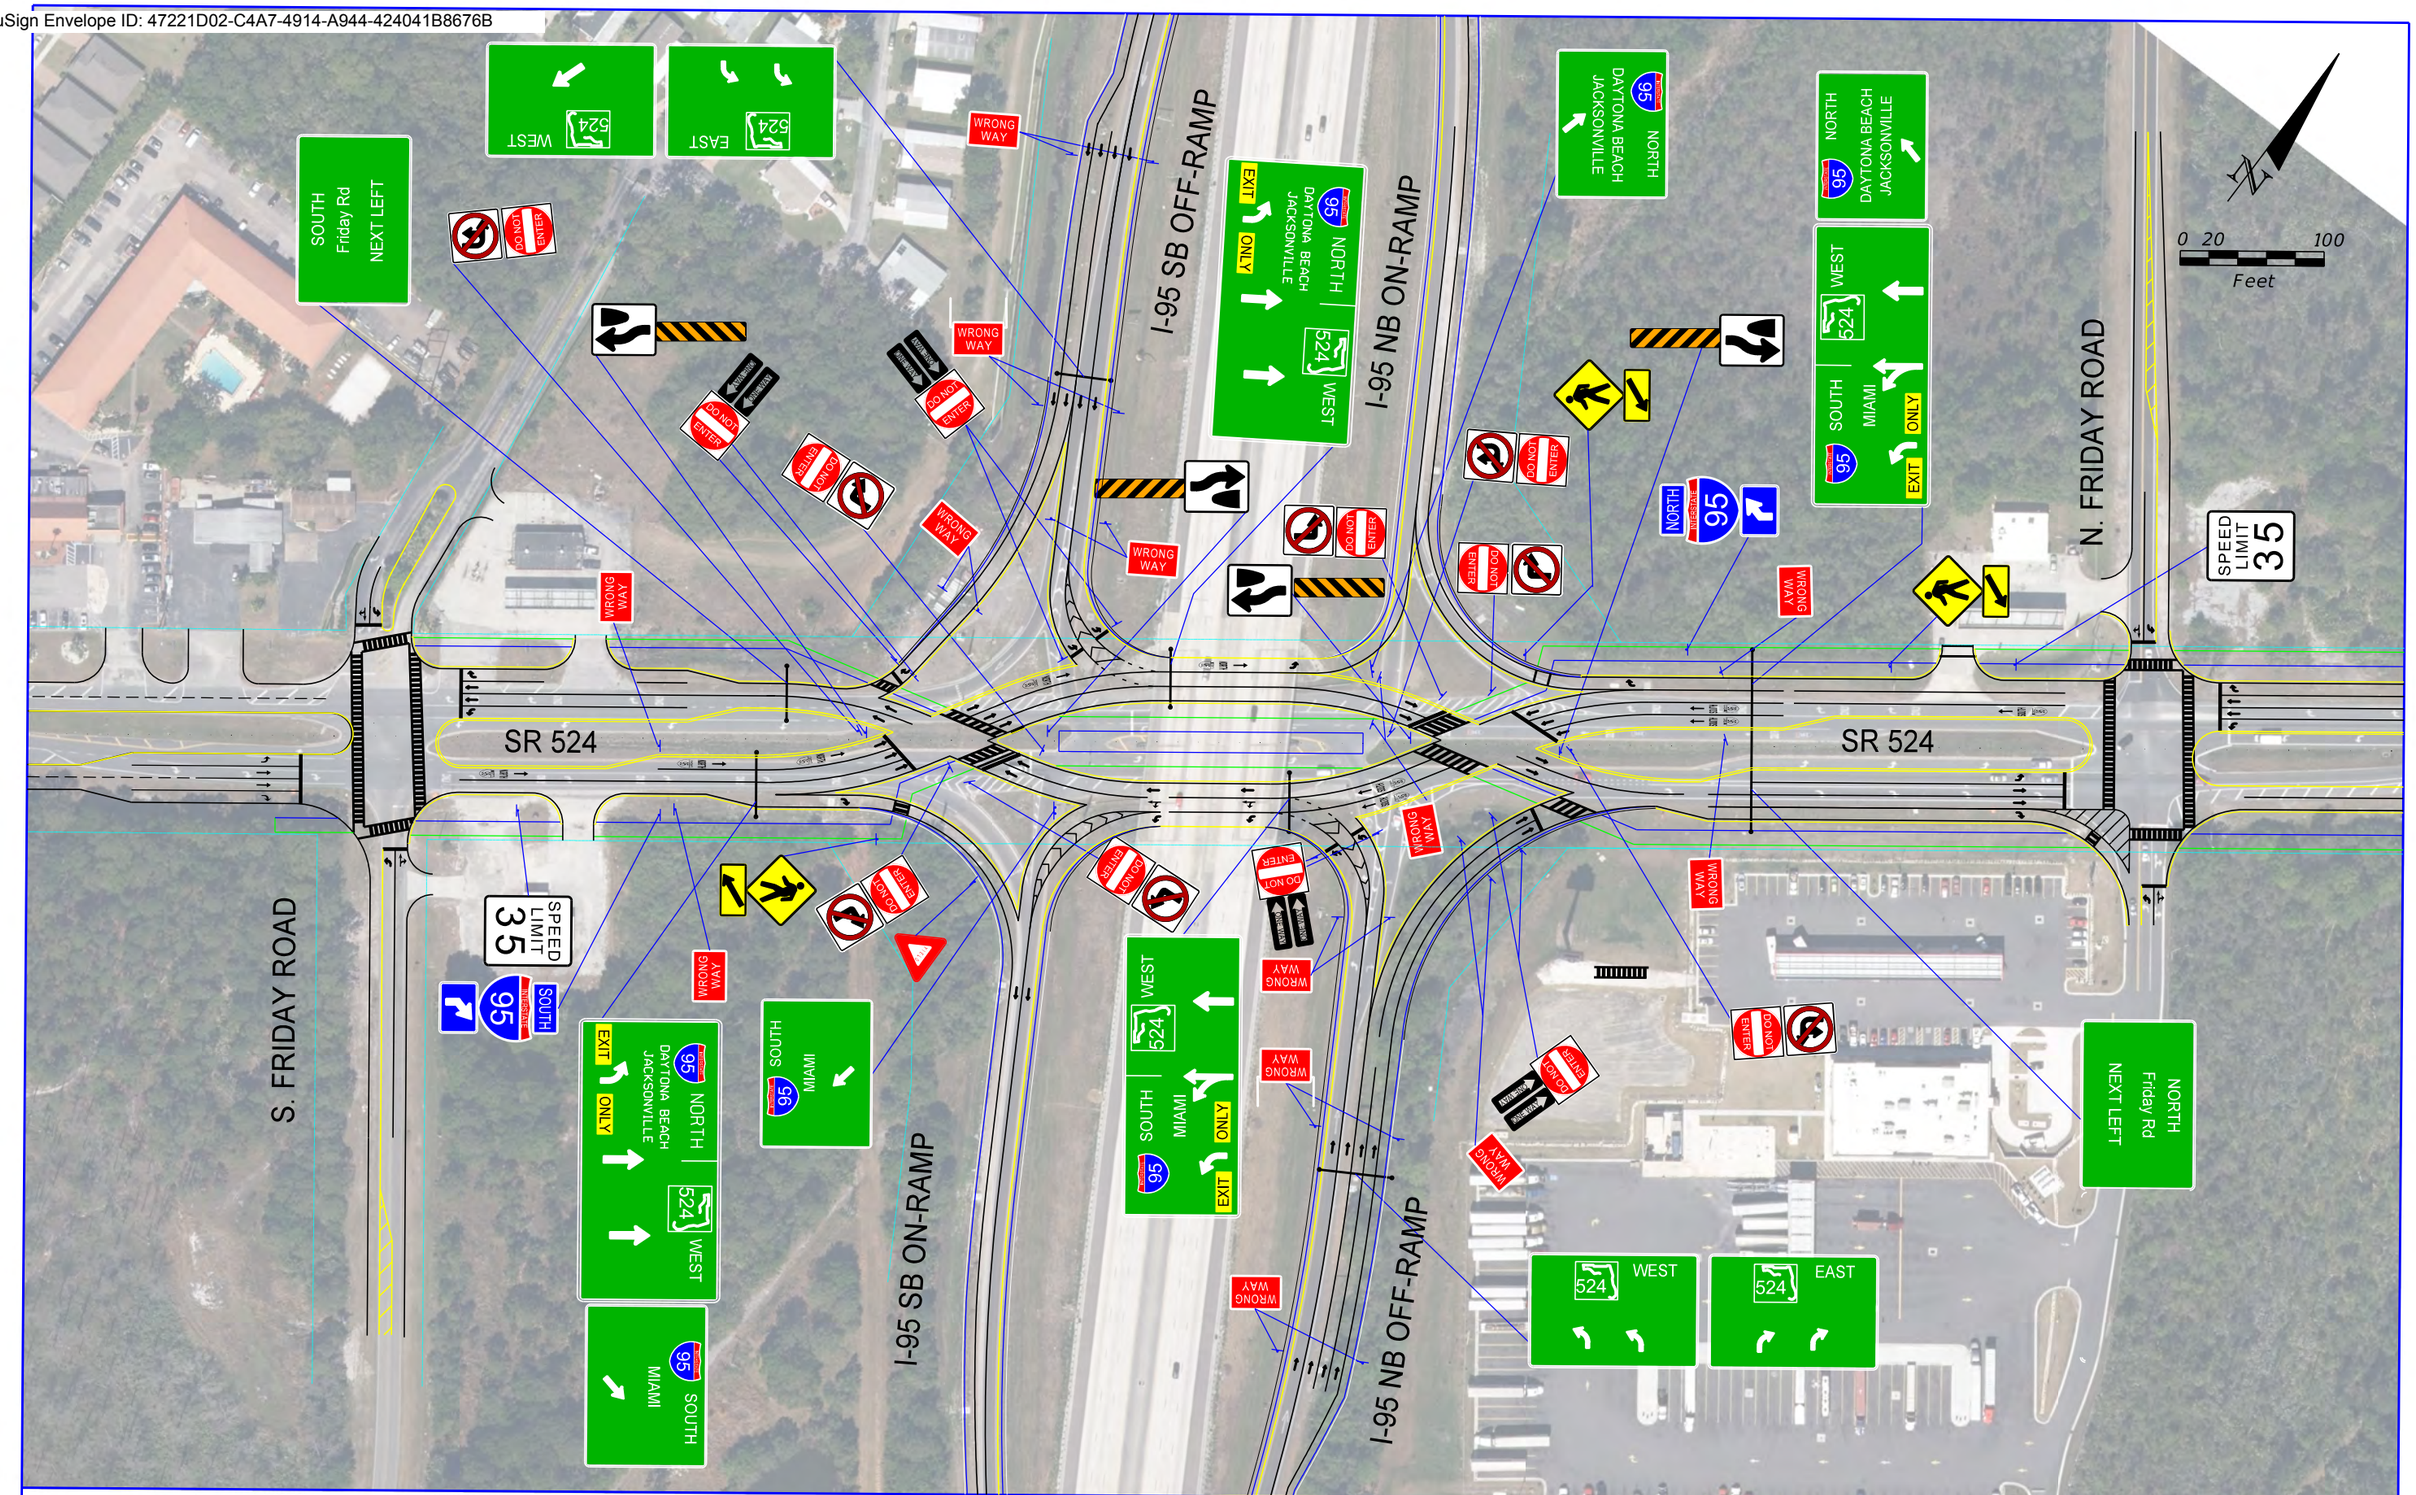

REVISIONS			
DATE	DESCRIPTION	DATE	DESCRIPTION

Vanasse Hangen Brustlin, Inc.
Transportation, Land Development, Environmental Services
225 E. Robinson St., Suite 300
Landmark Center Two
Orlando, FL 32801 (407)839-4006
Certificate of Authorization # 3932

STATE OF FLORIDA
DEPARTMENT OF TRANSPORTATION

ROAD NO.	COUNTY	FINANCIAL PROJECT ID
SR 524		

CONCEPTUAL SIGNING PLAN
I-95 AT SR 524

FIGURE NO. 12

mwazir 1/31/2022 9:59:33 AM Default \\vhb.com\gbl\proj\Orlando\62954.32 SR 524 DTTM and IMR\cad\te\eng\DDI Signing Concept Plans\Proposed\Conceptual Signing plan 2.dgn