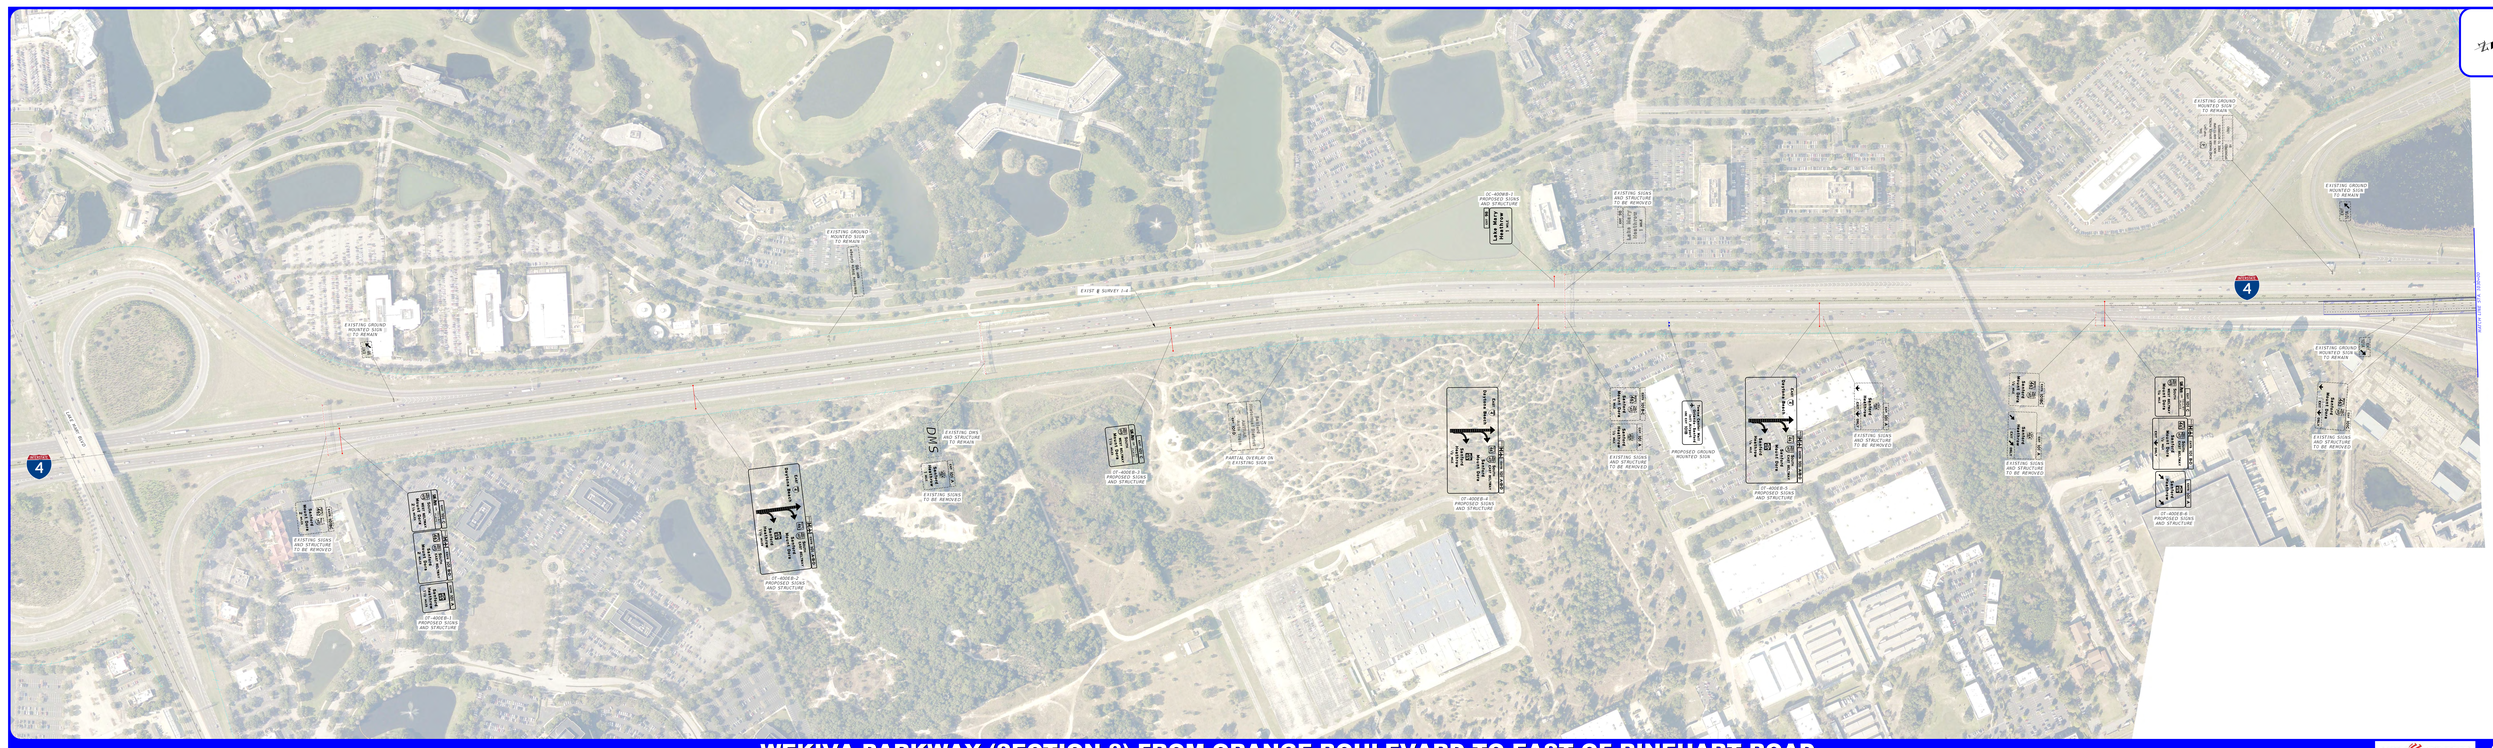
EXIST & SURVEY I-4
EXISTING GROUND MOUNTED SIGN TO REMAIN
EXISTING SIGNS AND STRUCTURE TO BE REMOVED
EXISTING DMS AND STRUCTURE TO REMAIN
EXISTING SIGNS TO BE REMOVED
PROPOSED GROUND MOUNTED SIGN
PARTIAL OVERLAY ON 3 EXISTING SIGN (S)
OF-4000-1 PROPOSED SIGNS AND STRUCTURE
OF-4000-2 PROPOSED SIGNS AND STRUCTURE
OF-4000-3 PROPOSED SIGNS AND STRUCTURE
OF-4000-4 PROPOSED SIGNS AND STRUCTURE
OC-4000-1 PROPOSED SIGNS AND STRUCTURE
OC-4000-2 PROPOSED SIGNS AND STRUCTURE
OC-4000-3 PROPOSED SIGNS AND STRUCTURE
OC-4000-4 PROPOSED SIGNS AND STRUCTURE
OC-4000-5 PROPOSED SIGNS AND STRUCTURE
OC-4000-6 PROPOSED SIGNS AND STRUCTURE
OC-4000-7 PROPOSED SIGNS AND STRUCTURE
OC-4000-8 PROPOSED SIGNS AND STRUCTURE

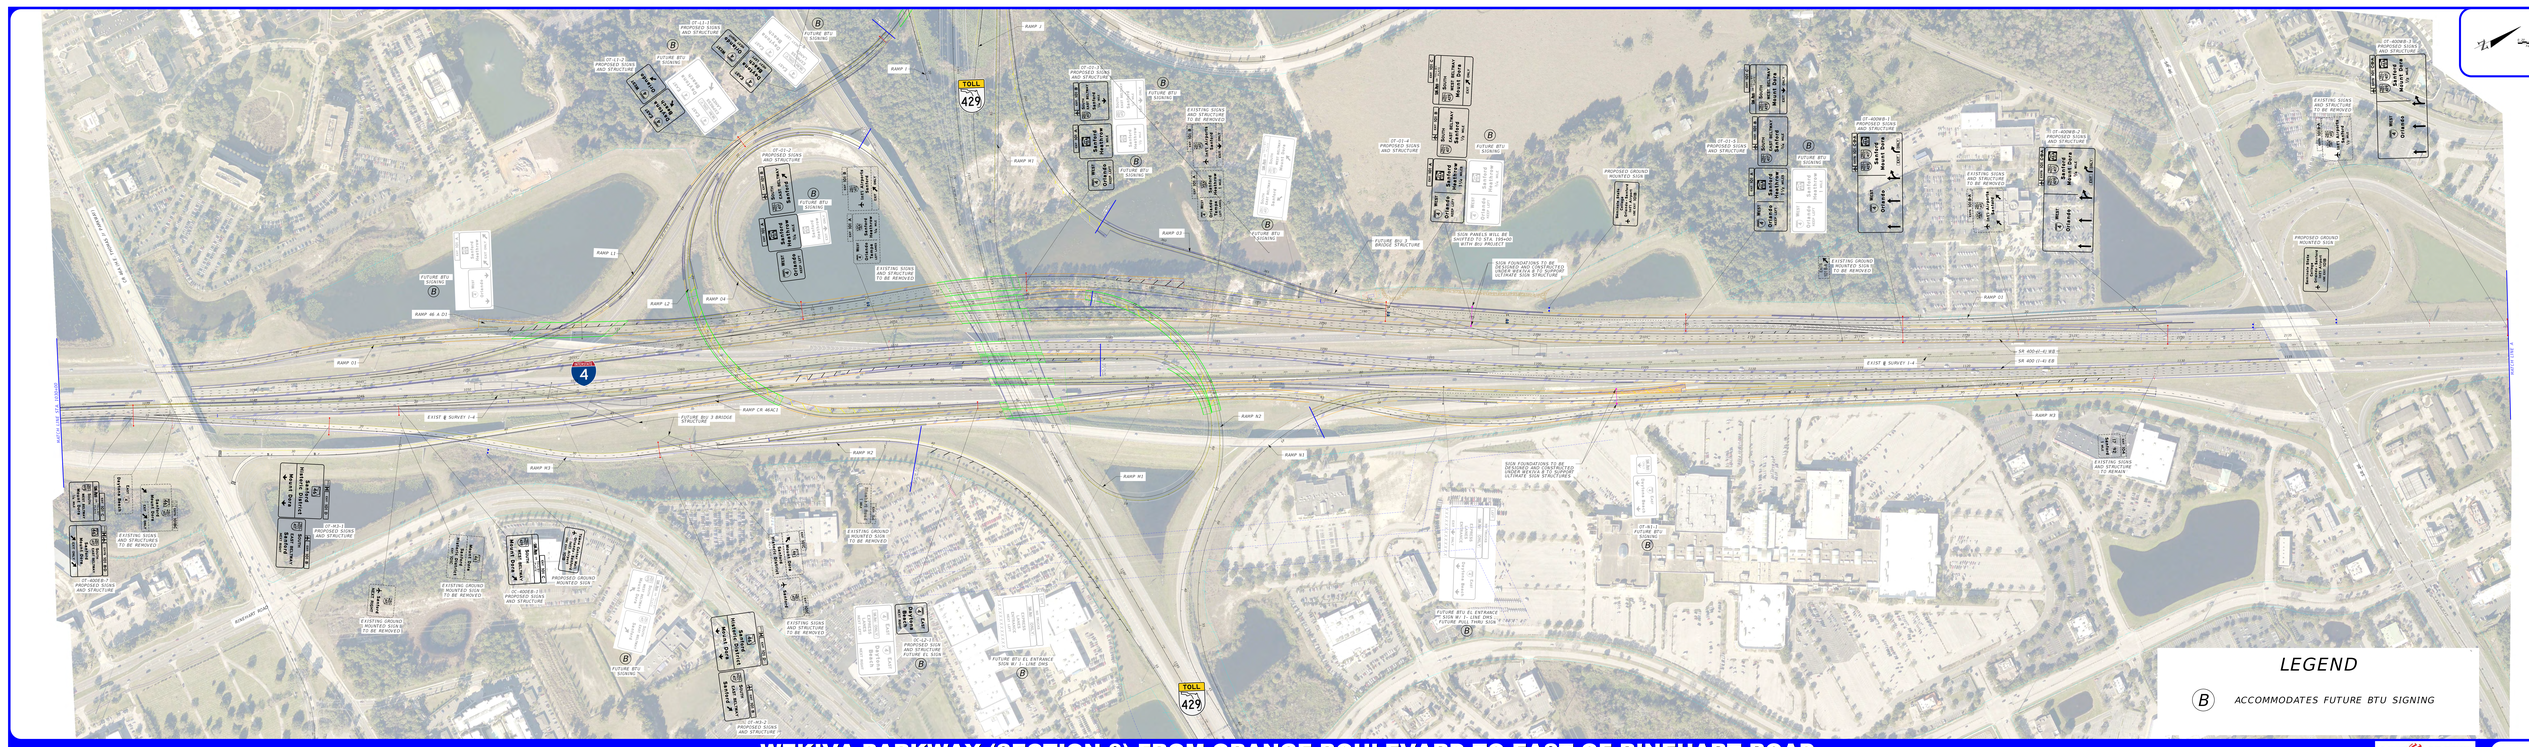

SIGNING AND PAVEMENT MARKING PLAN - SR 400 (INTERSTATE 4) SHEET 2 OF 3

WEKIVA PARKWAY (SECTION 8) FROM ORANGE BOULEVARD TO EAST OF RINEHART ROAD

LANE DRMP

MAY 2020

SIGNING AND PAVEMENT MARKING PLAN - SR 400 (INTERSTATE 4) SHEET 3 OF 3

WEKIVA PARKWAY (SECTION 8) FROM ORANGE BOULEVARD TO EAST OF RINEHART ROAD

MAY 2020

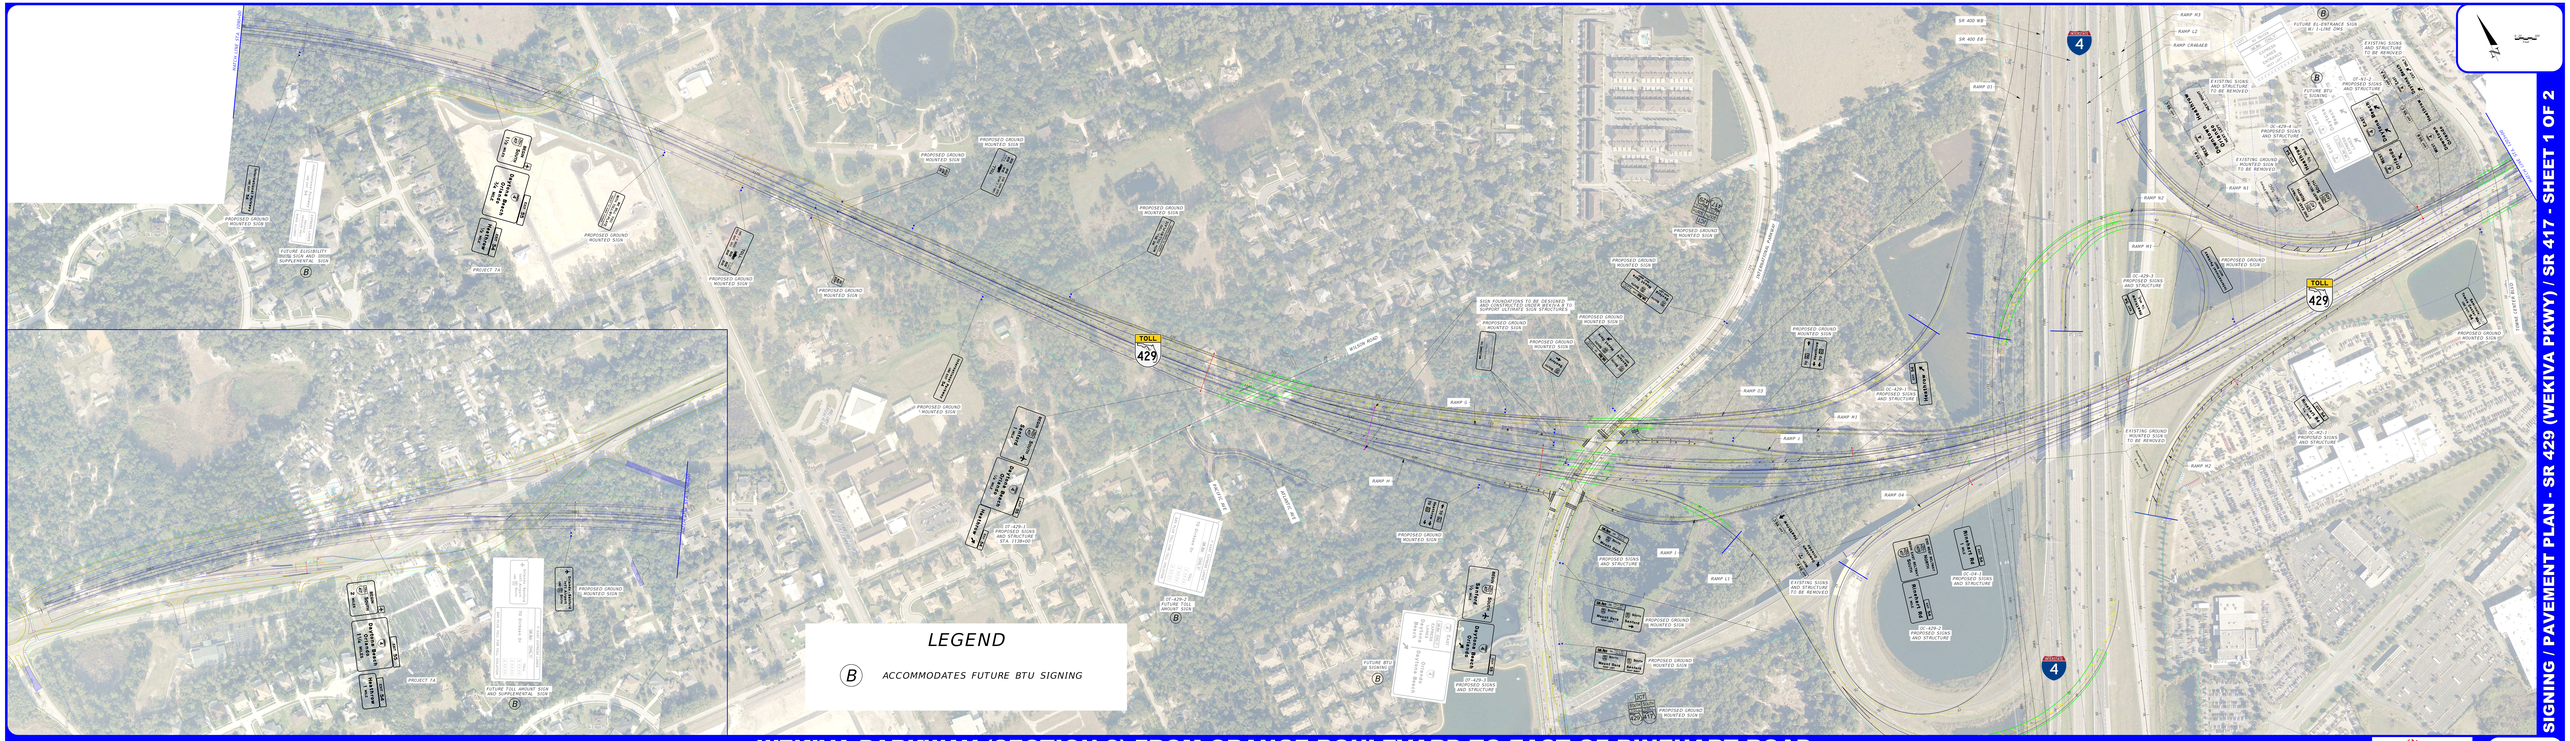

WEKIVA PARKWAY (SECTION 8) FROM ORANGE BOULEVARD TO EAST OF RINEHART ROAD

LANE DRMP

MAY 2020

WEKIVA PARKWAY (SECTION 8) FROM ORANGE BOULEVARD TO EAST OF RINEHART ROAD

SIGNING / PAVEMENT PLAN - SR 429 (WEKIVA PKWY) / SR 417 - SHEET 2 OF 2

LANE DRMP

MAY 2020